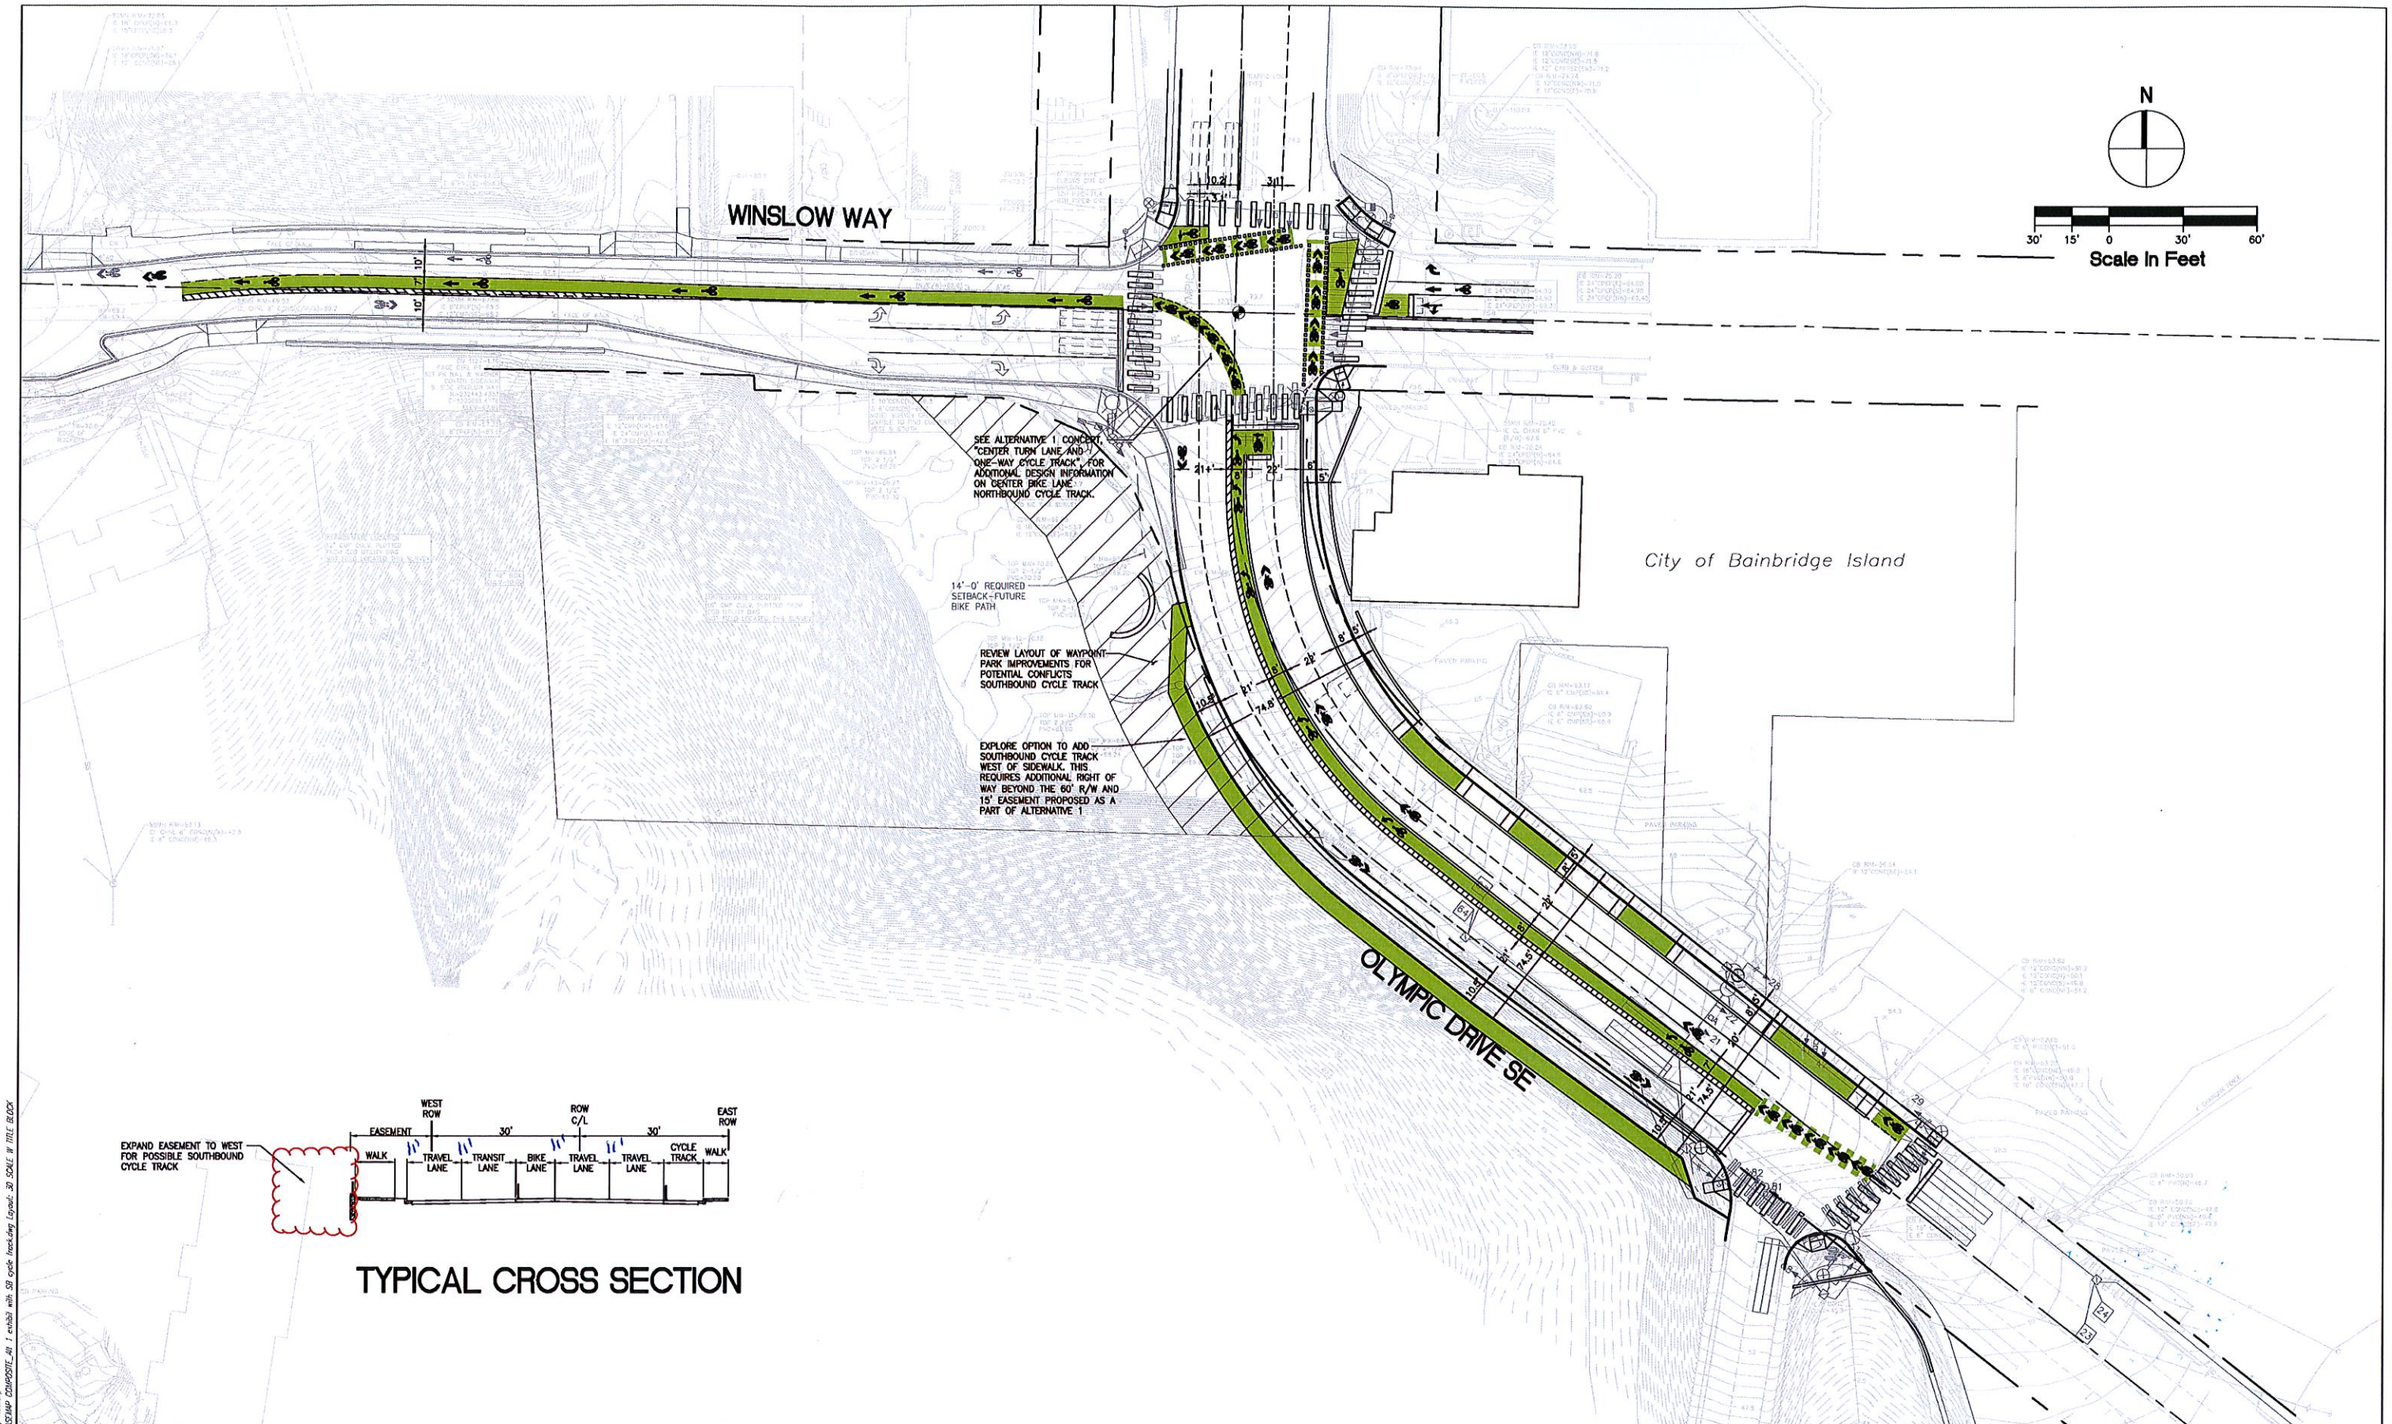

SvR DESIGN COMPANY
1205 SECOND AVE. SUITE 200
SEATTLE, WA 98101
T 206.223.0326
F 206.223.0125
www.svrdesign.com

CITY OF BAINBRIDGE ISLAND
ENGINEERING & PUBLIC WORKS DEPARTMENT

OLYMPIC DRIVE NON-MOTORIZED IMPROVEMENTS

EXHIBIT: WEST SIDE SOUTHBOUND CYCLE TRACK

Drawing No.

Sheet No.

Of Total

Plotted: Sep 18, 2014 - 3:20:26pm By nathanp
File: G:\14c\14008c_OD\Design\OD_BASEMAP COMPOSITE_Alt 1 exhibit with SB cycle track.dwg Layout: 30 SCALE W TITLE BLOCK