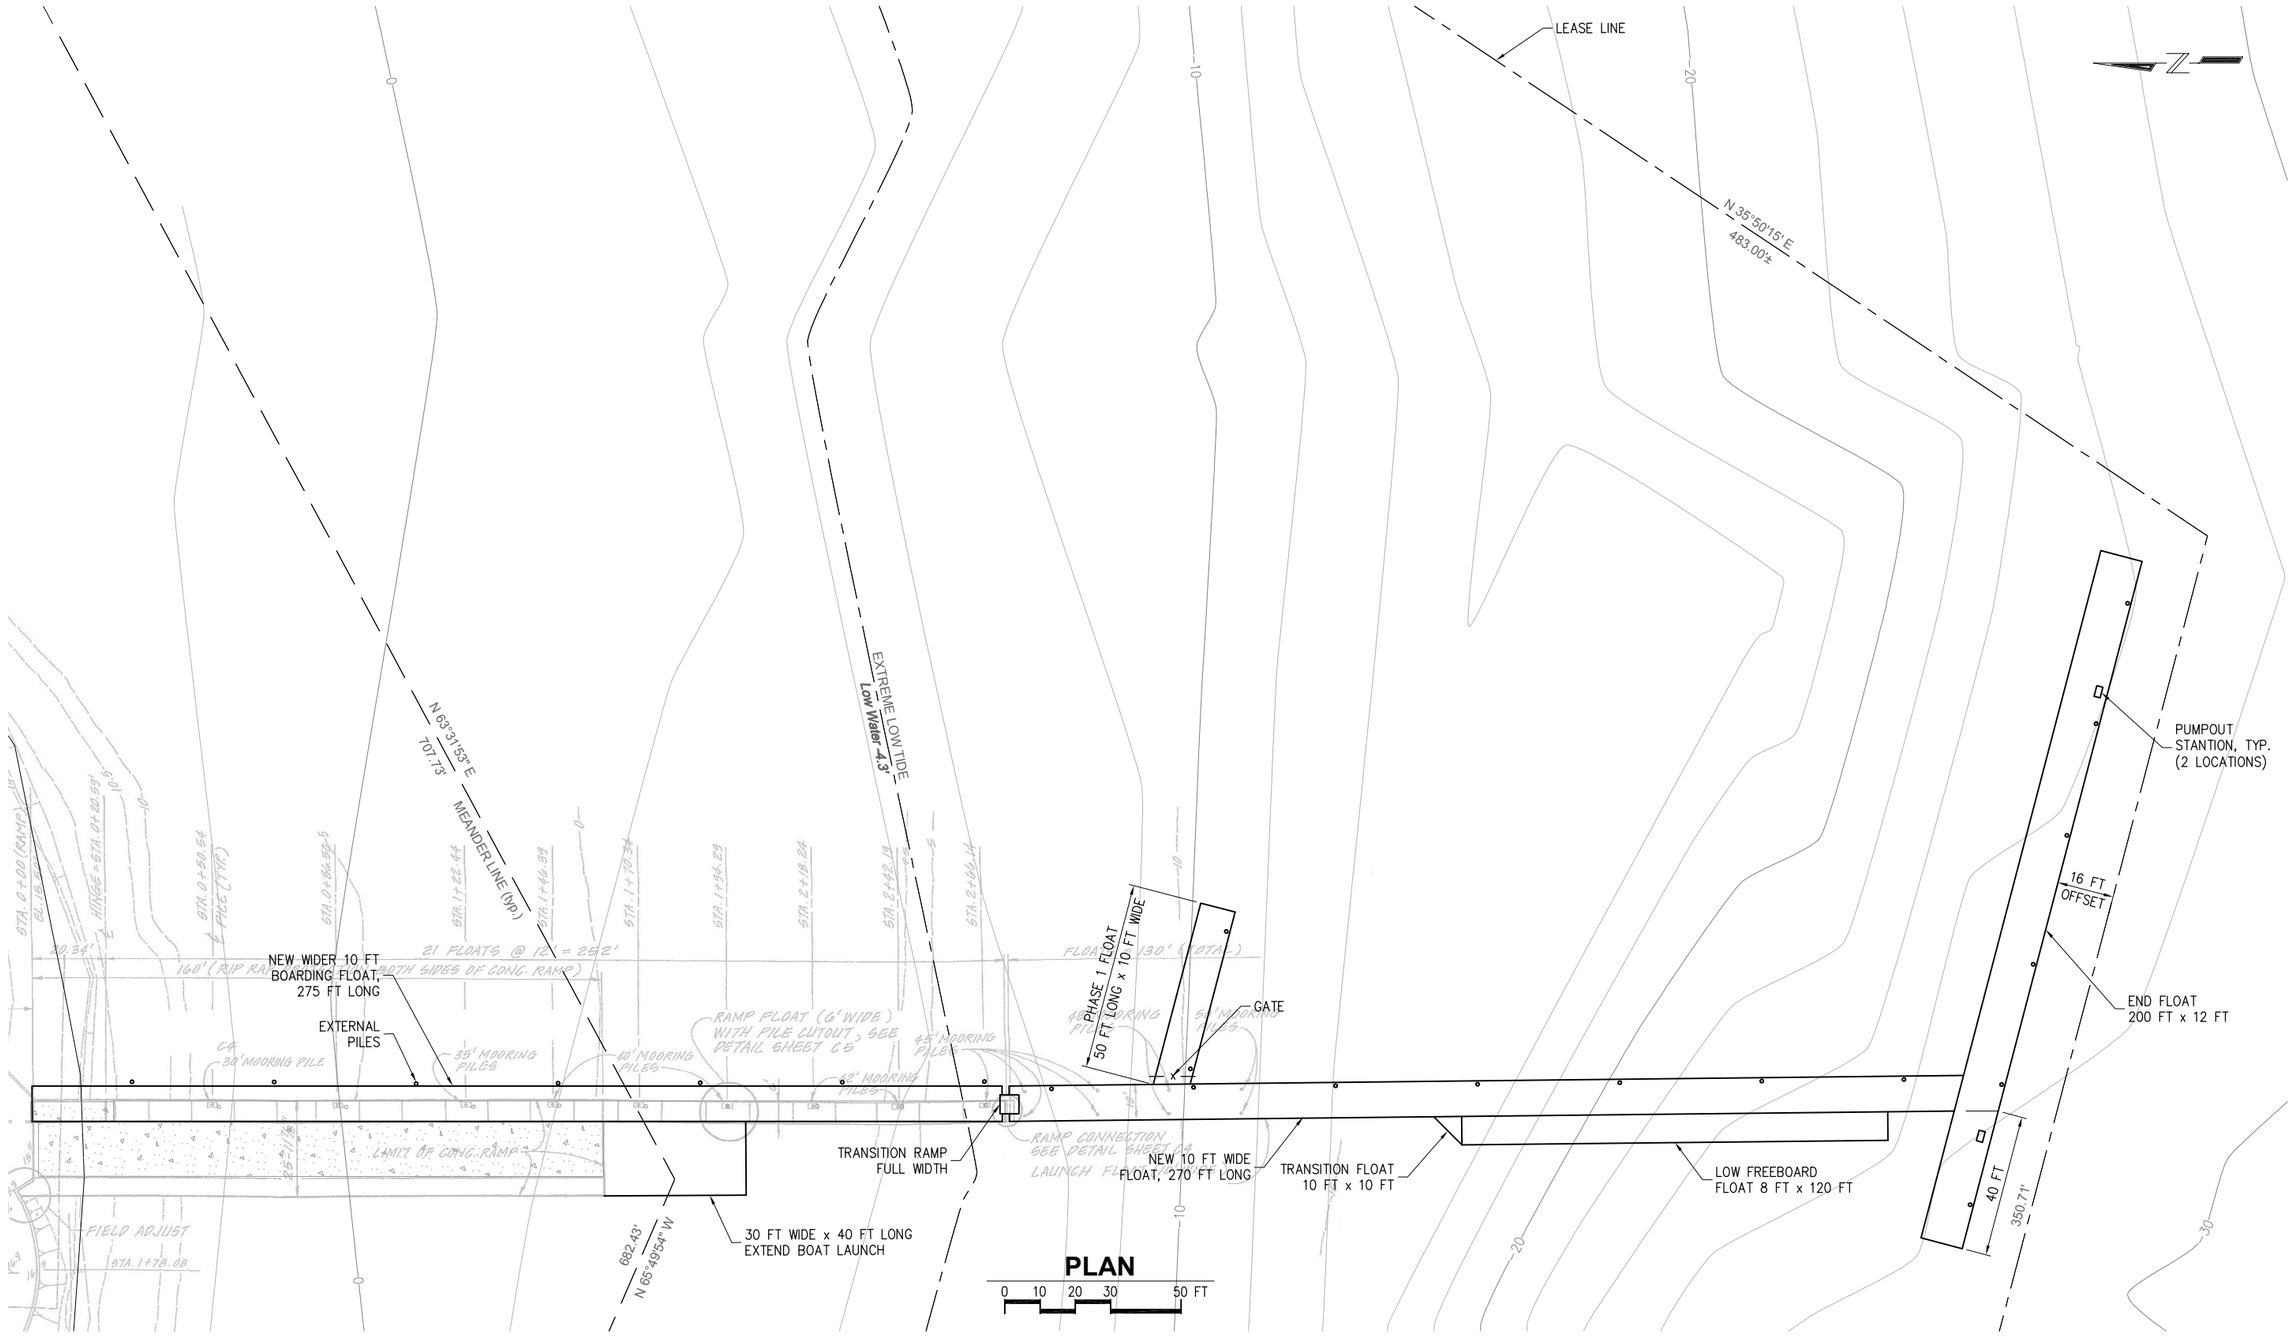

P N D ENGINEERS, INC.

811 First Avenue, Suite 570
Seattle, Washington 98104
Phone: 206-624-1387
Fax: 206-624-1388
Email: mail@pndsea.com

PND INCORPORATED IS NOT RESPONSIBLE FOR SAFETY PROGRAMS, METHODS OR PROCEDURES OF OPERATION, OR THE CONSTRUCTION OF THE DESIGN SHOWN ON THESE DRAWINGS. WHERE SPECIFICATIONS ARE GENERAL OR NOT CALLED OUT, THE SPECIFICATIONS SHALL CONFORM TO STANDARDS OF INDUSTRY. DRAWINGS ARE FOR USE ON THIS PROJECT ONLY AND ARE NOT INTENDED FOR REUSE WITHOUT WRITTEN APPROVAL FROM PND. DRAWINGS ARE ALSO NOT TO BE USED IN ANY MANNER THAT WOULD CONSTITUTE A DETRIMENT DIRECTLY OR INDIRECTLY TO PND.

REVISIONS		
REV	DATE	DESCRIPTION

PROJECT: **CITY OF BAINBRIDGE ISLAND WATERFRONT DOCK REPAIR**

TITLE: **PLAN**

DESIGNED BY:	JBK	PROJECT NO:	134074.01	SHEET NO:	1 OF 1
DRAWN BY:	GRD	DATE:	FEBRUARY 2014		
CHECKED BY:		SCALE:	NOTED		

2/25/14
Drawings\2013\134074.01 – BI Waterfront Park & City Dock\Proposed Floats\134074.01-01.dwg