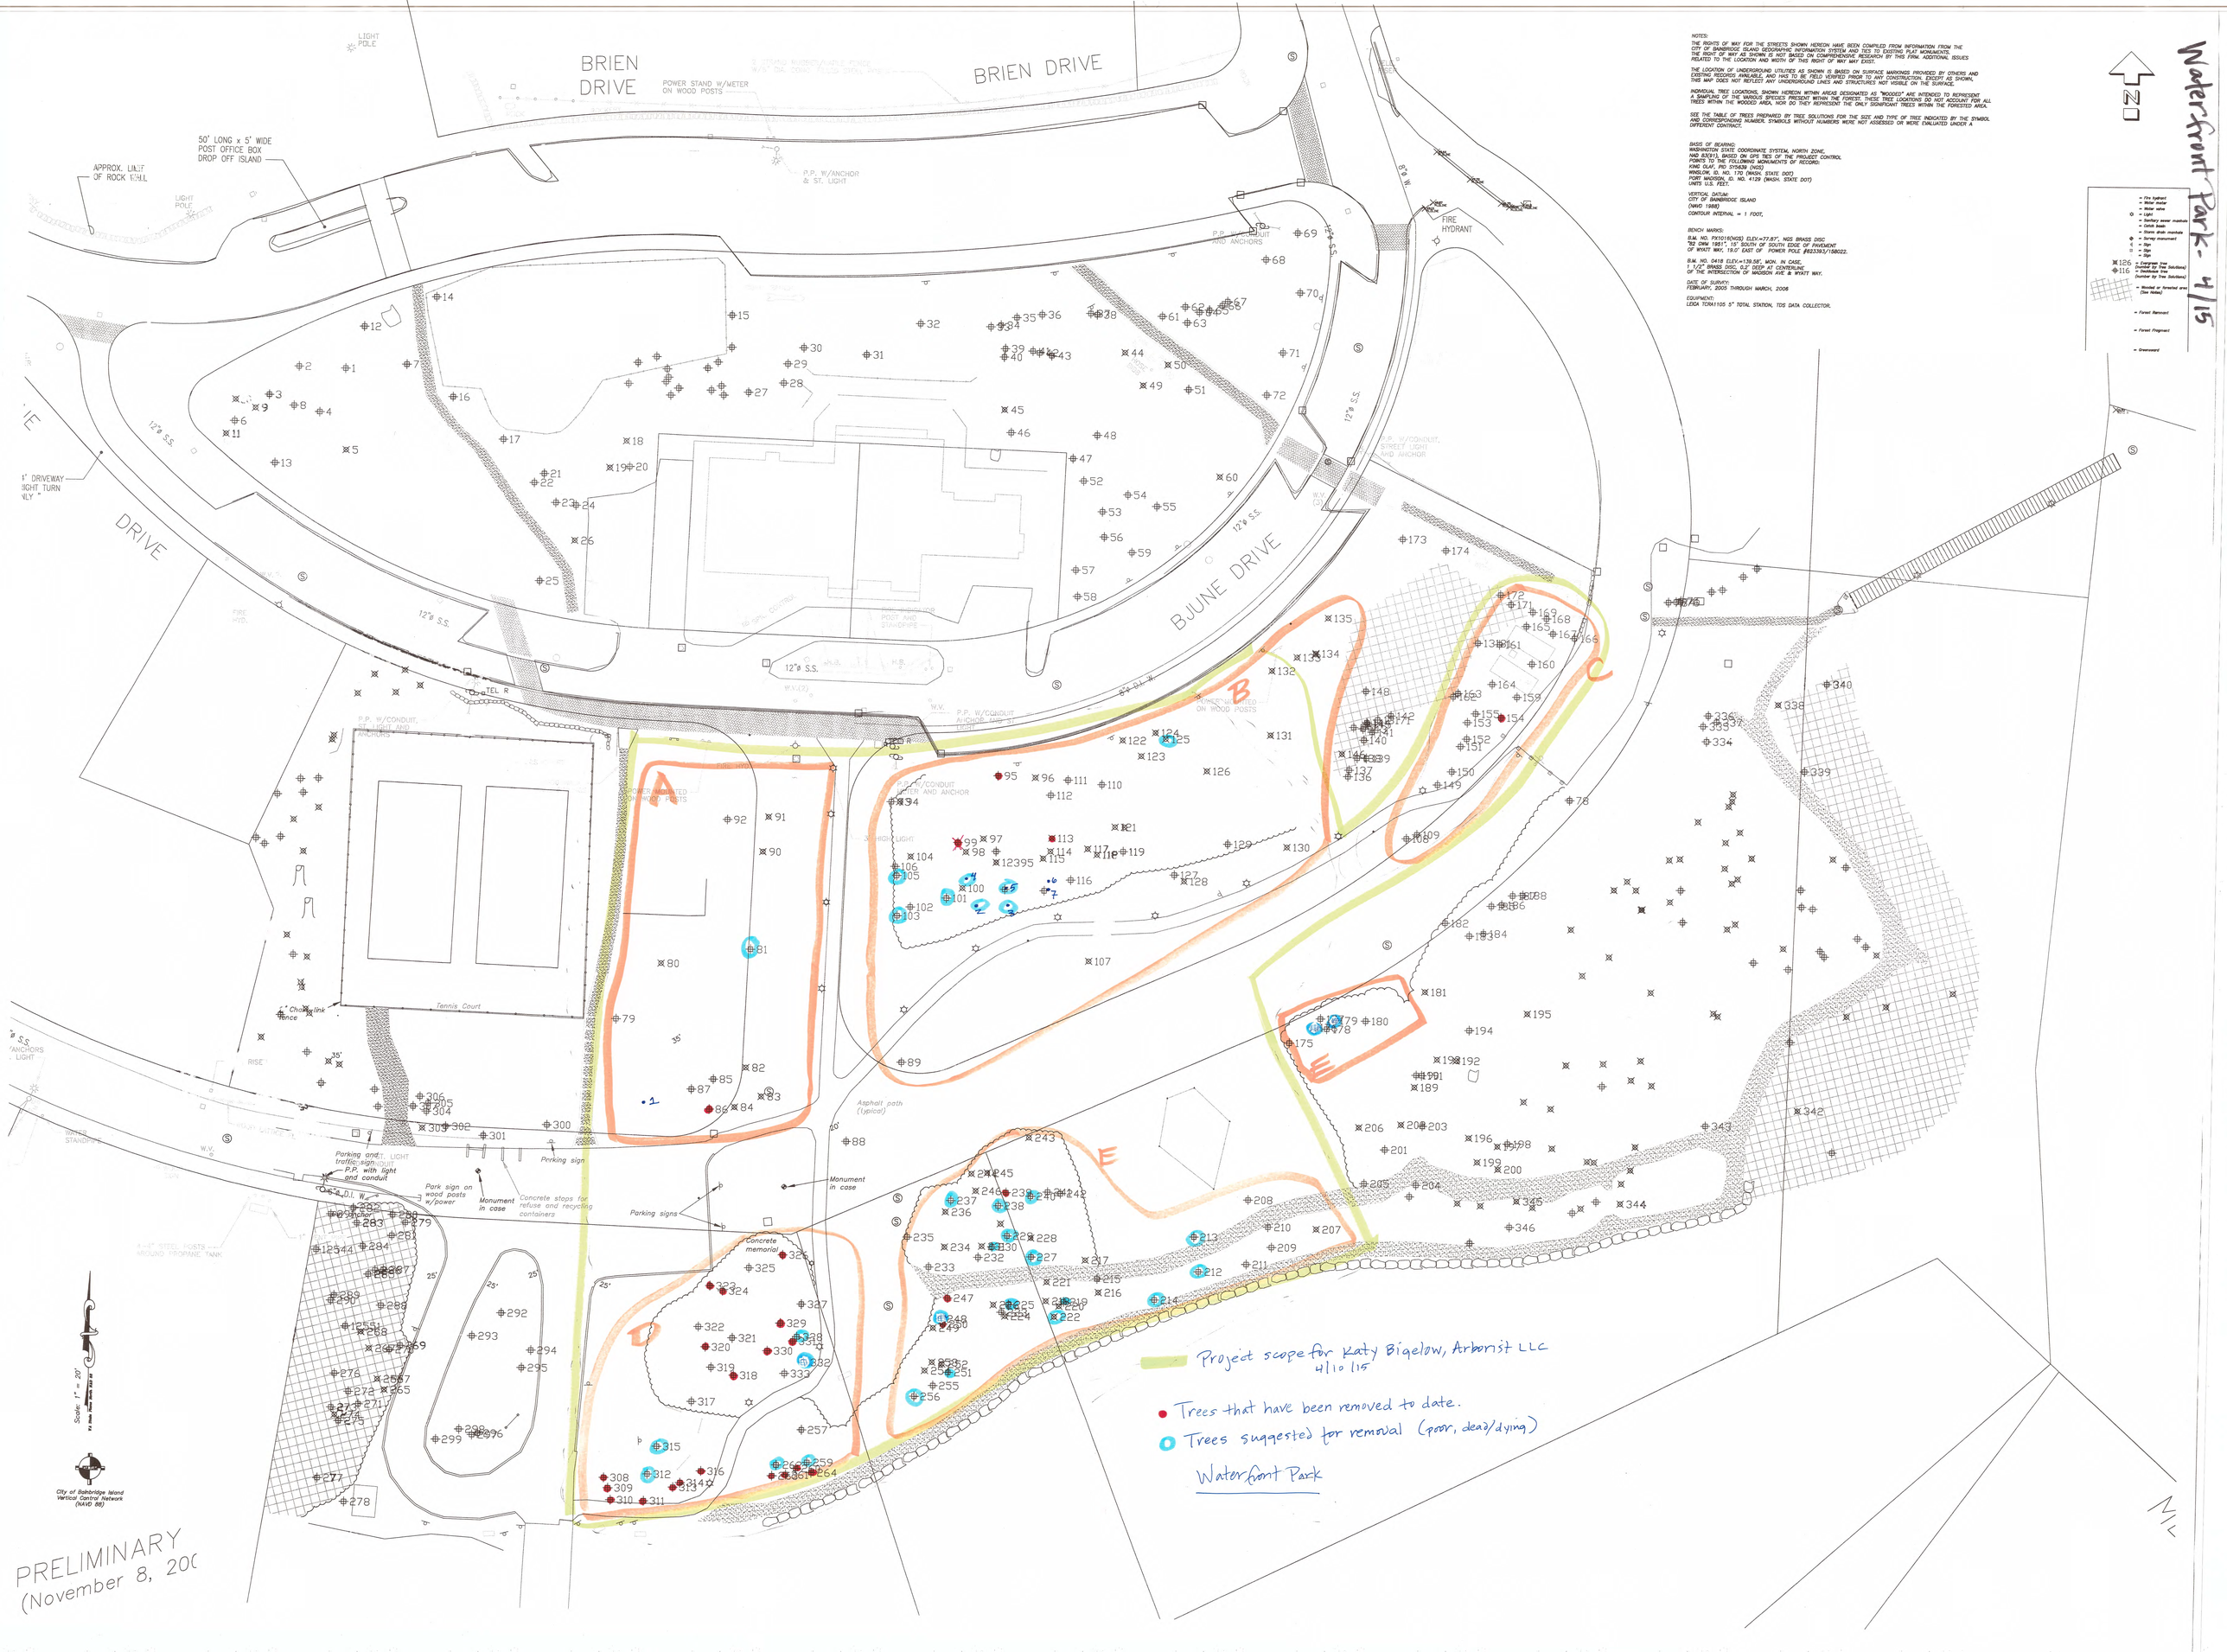

Waterfront Park- 4/15
BRIEN DRIVE
BRIEN DRIVE
BJUNE DRIVE
DRIVE
50' LONG x 5' WIDE POST OFFICE BOX DROP OFF ISLAND
APPROX. LIMIT OF ROCK WALL
LIGHT POLE
POWER STAND W/METER ON WOOD POSTS
P.P. W/ANCHOR & ST. LIGHT
FIRE HYDRANT
12"ø S.S.
Tennis Court
Asphalt path (typical)
Parking sign
Parking signs
Monument in case
Concrete memorial
Concrete stops for refuse and recycling containers
Park sign on wood posts w/power
Parking and traffic sign
P.P. with light and conduit
City of Bainbridge Island Vertical Control Network (NAVD 88)
Scale: 1" = 20'
A
B
C
D
E
Project scope for Katy Bigelow, Arborist LLC
4/10/15
Trees that have been removed to date.
Trees suggested for removal (poor, dead/dying)
Waterfront Park
PRELIMINARY
(November 8, 200